# FLAT (TRANSITION) THRESHOLD

TRANSITION TO TILE, STONE, ETC.
OFFSET HUNG PAIR (MIN. 2 1/4" JAMB AREA NEEDED TO COVER CEMENT CASE)

OPCON
. CONVERT . CONCEAL . CONNECT
www.opconusa.com (760) 720-3902

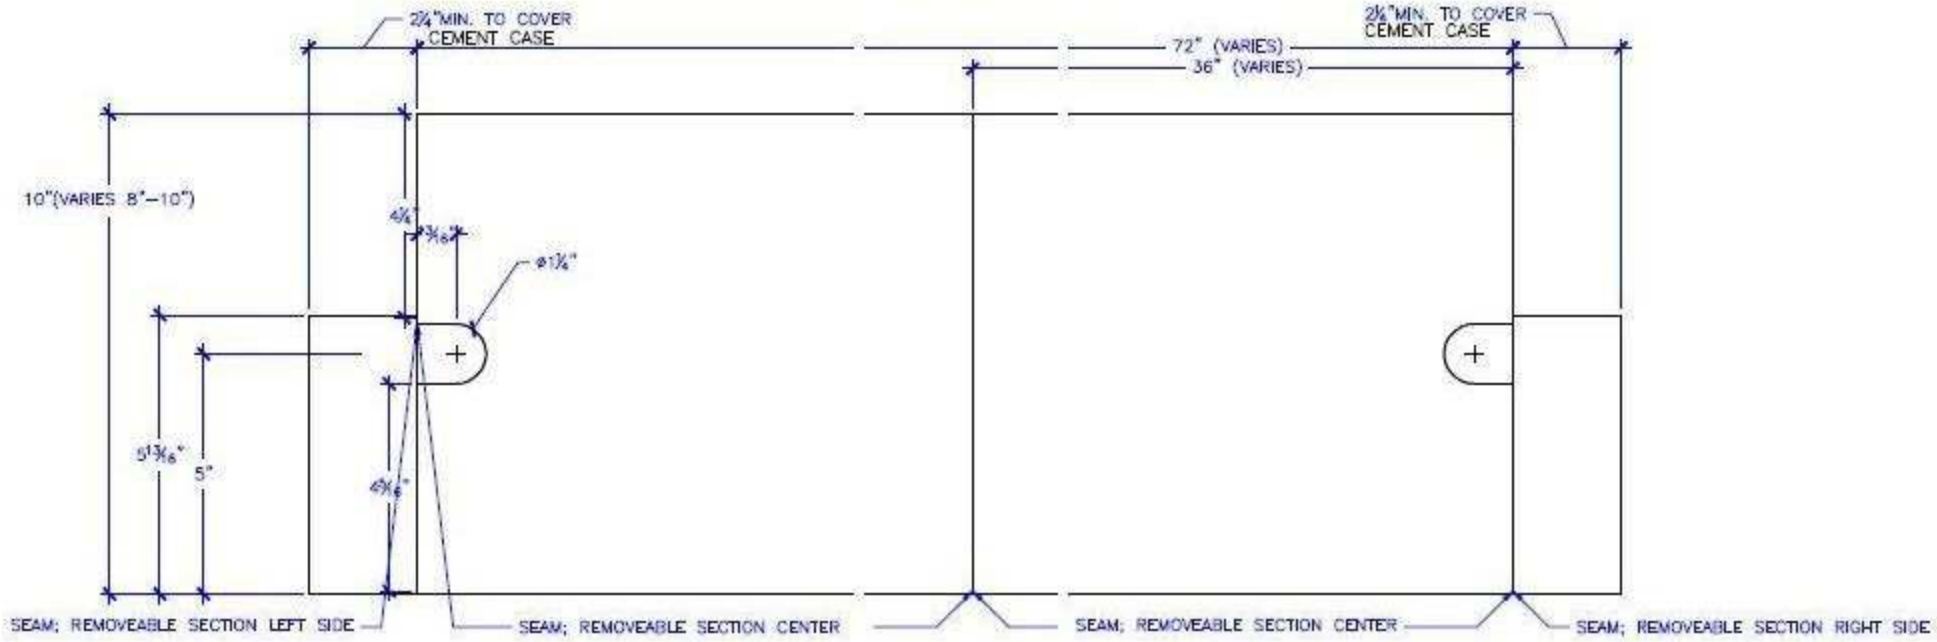


PLAN VIEW

SCALE = 1:4

NOTES:
1. MATERIAL THICKNESS VARIES FROM 1/8" TO 1/4"
2. PREPARE THRESHOLD WITH "D" SHAPE HOLE FOR REMOVAL AT SPINDLE
3. BOTH SIDES OF THRESHOLD ARE REMOVABLE; INSTALL & SEAL WITH SILICONE ONLY
4. DO NOT SCREW INTO CEMENT CASE. SEAL WILL BE COMPROMISED